
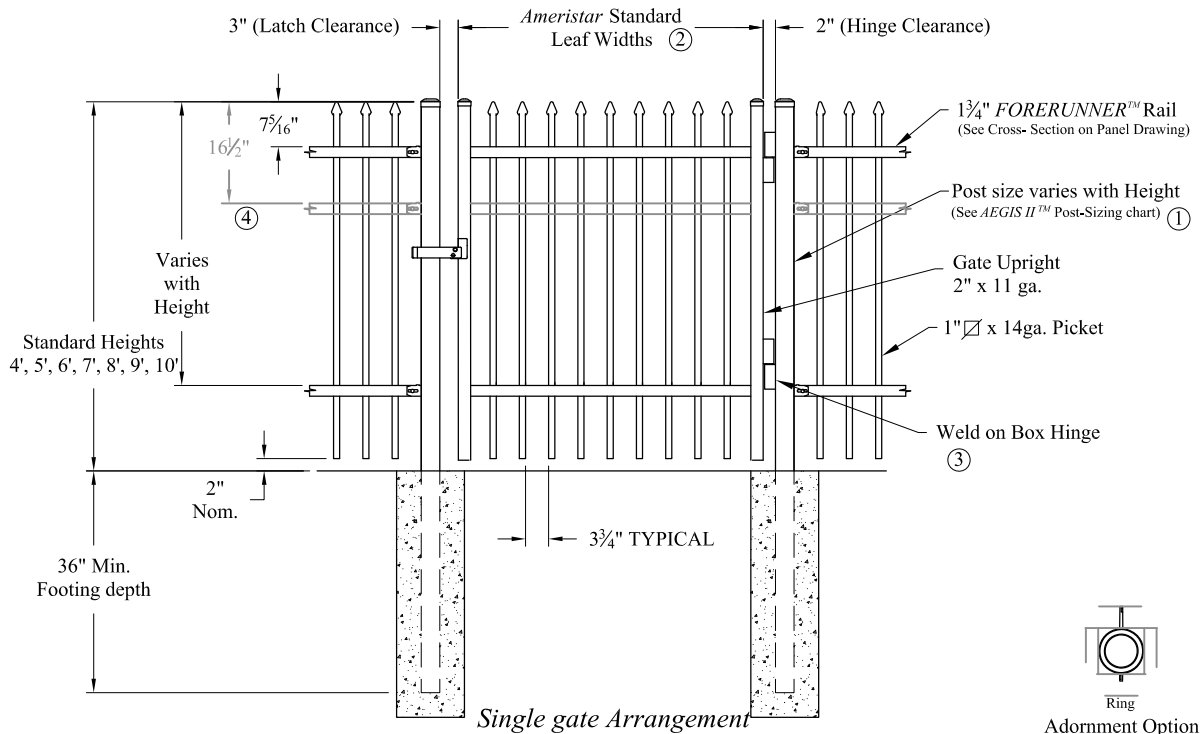
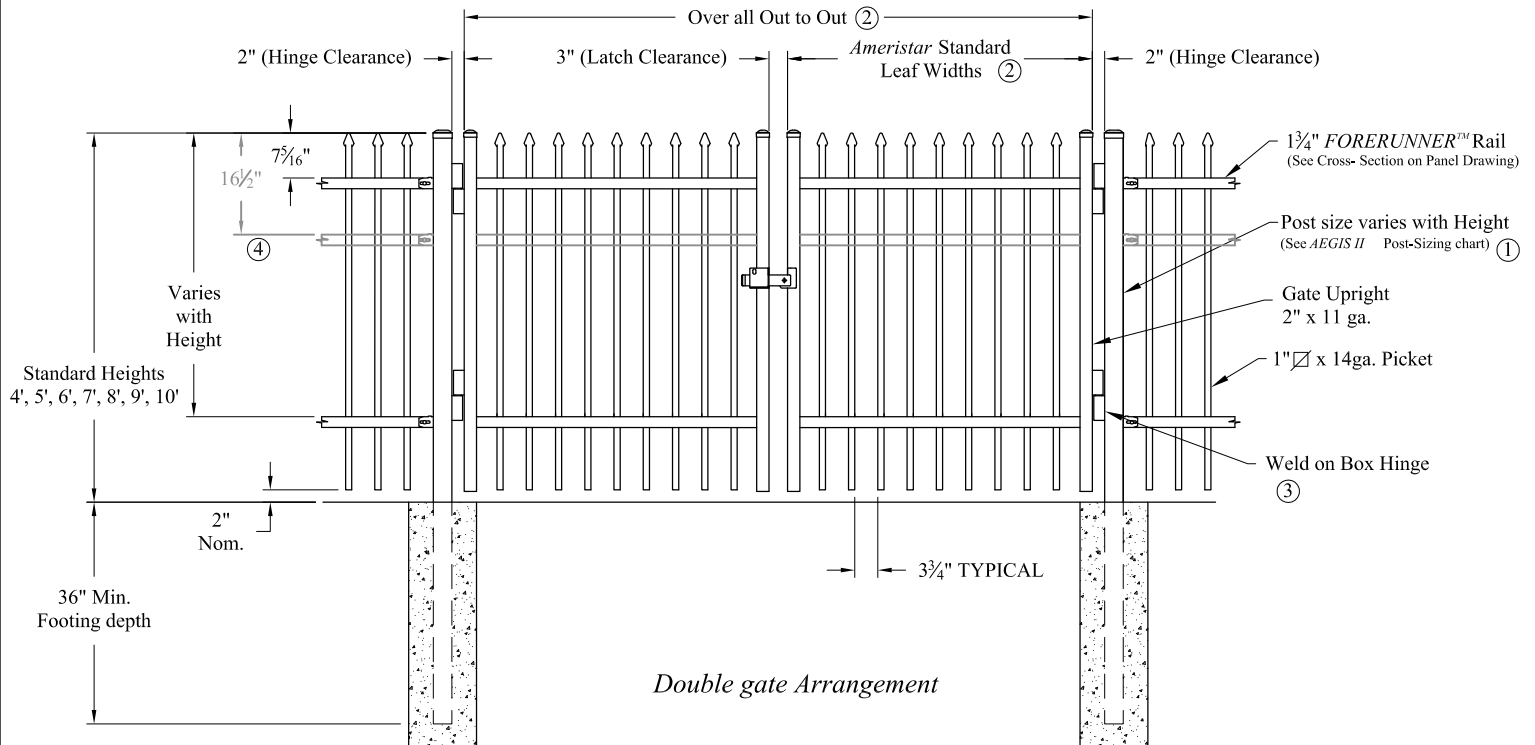


Ring
Adornment Options
(See ring panel for rail spacing)

NOTES:

- 1.) Post size depends on fence height, weight and wind loads.
See *AEGIS II™* post sizing chart.
- 2.) See *Ameristar* gate table for standard out to outs. Custom gate openings available for special out to out/leaf widths.
- 3.) Additional styles of gate hardware are available on request
This could change the Latch & Hinge Clearance.
- 4.) Third rail optional.

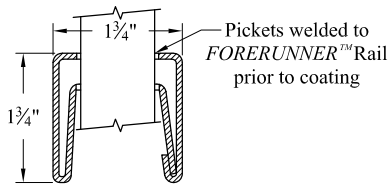

Values shown are nominal and not to be used for installation purposes. See product specification for installation requirements.

INDUSTRIAL STRENGTH STEEL

Title: **AEGIS II CLASSIC 2/3-RAIL SGL & DBL GATE**

DR: CI SH . 1 of 1 SCALE: DO NOT SCALE

CK: PB Date 8-12-10 REV: e



AMERISTAR®

1555 N. Mingo
Tulsa, OK 74116
1-888-333-3422
www.ameristarfence.com