



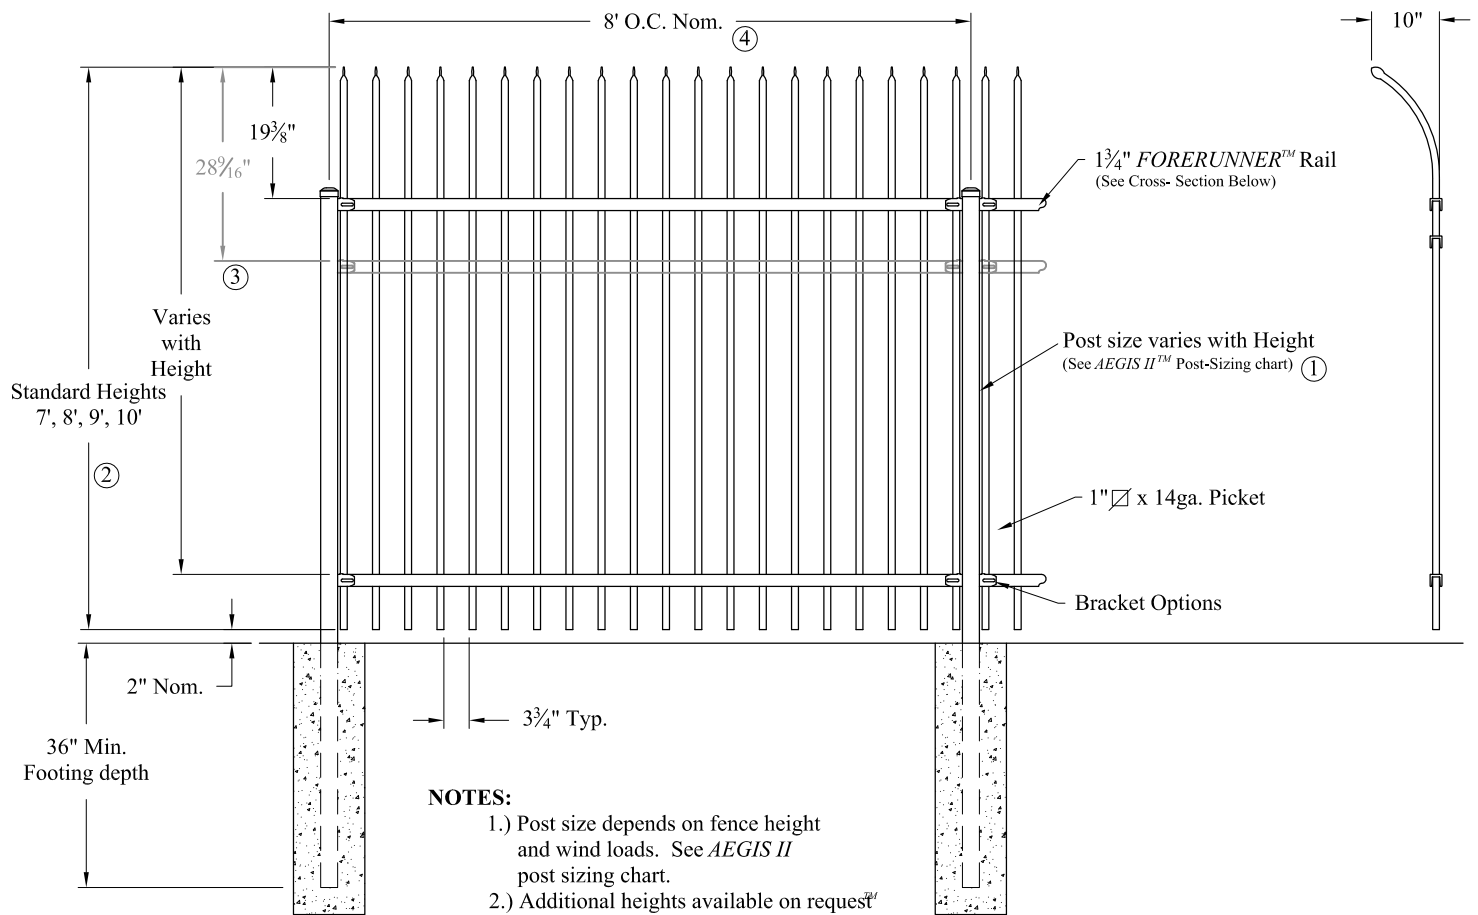

NOTES:

- 1.) Post size depends on fence height and wind loads. See *AEGIS II* post sizing chart.
- 2.) Additional heights available on request
- 3.) Third rail optional.
- 4.) Panels also available for 6' on center post spacing.

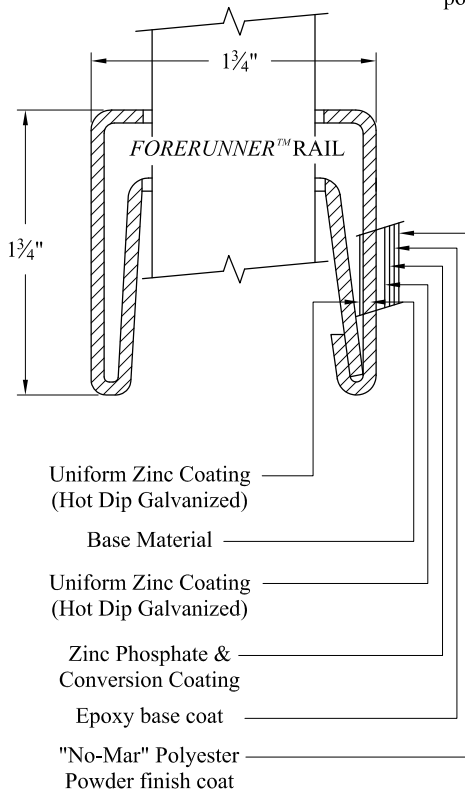


PANEL BRACKET

Specially designed two-point connection ensures fixity of rail ends for increased strength.

INTERNAL RETAINING ROD

Variable pitch connection system for ease of installation, high angle bias ability and elimination of unsightly external fasteners.

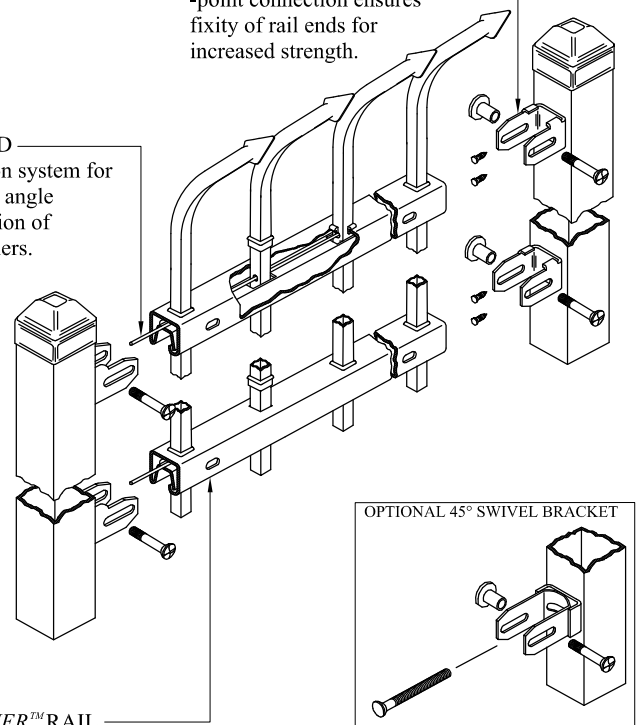

FORERUNNER™ RAIL

Double-walled "U"-Channel
Specially formed high strength architectural shape.

Values shown are nominal and not to be used for installation purposes. See product specification for installation requirements.

INDUSTRIAL STRENGTH STEEL

Title:

AEGIS II INVINCIBLE 2/3-RAIL

DR: CI SH . 1 of 1 SCALE: DO NOT SCALE

CK: PB Date 6-17-10 REV: c



AMERISTAR®

1555 N. Mingo
Tulsa, OK 74116
1-888-333-3422
www.ameristarfence.com